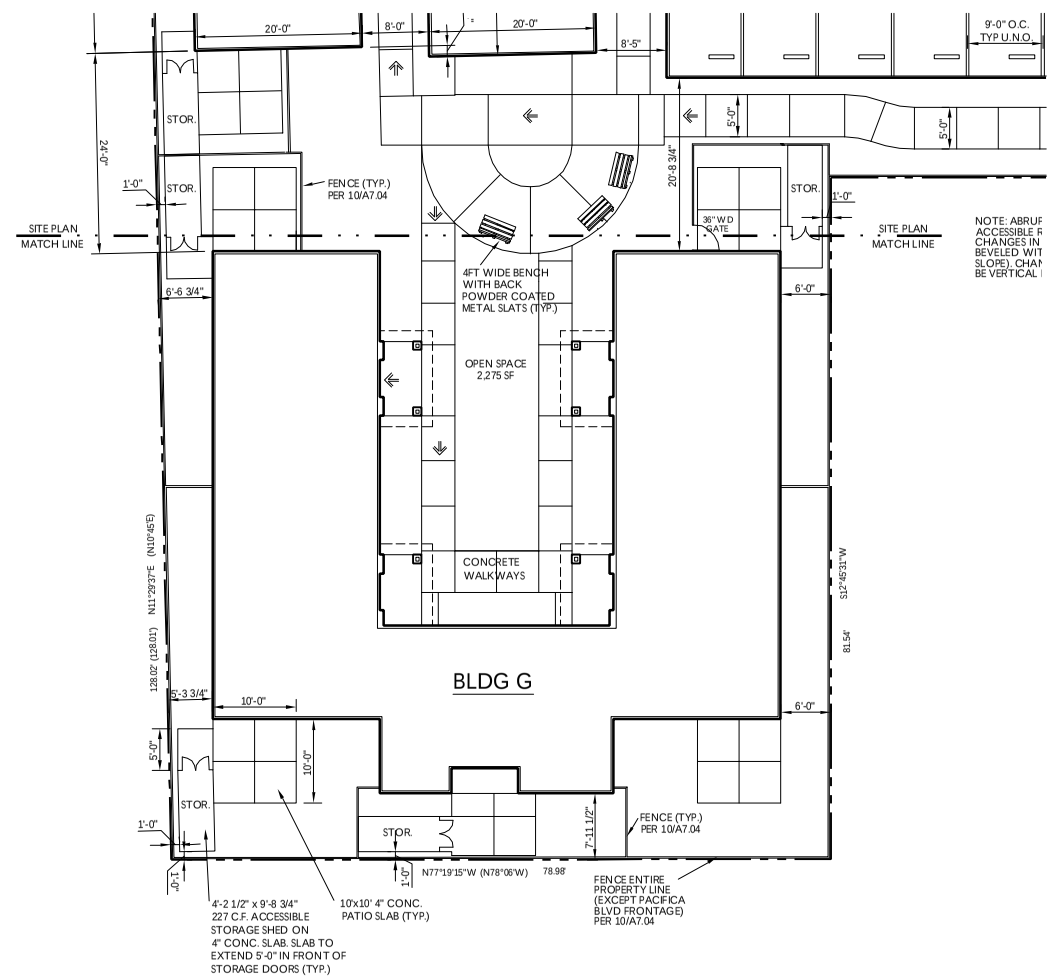

ENTIRE SHEET

1 SITE PLAN - SOUTH

SCALE: 1" = 10'-0"

THACHER & THOMPSON ARCHITECTS

200 WASHINGTON ST. SUITE 201
SANTA CRUZ, CA 95060
(831) 457-3939 V
(831) 426-7609 F
www.tntarch.com

LONGVIEW APARTMENTS

201 PACIFICA BOULEVARD, WATSONVILLE, CA 95077
APN: 016-172-55

SITE PLAN - SOUTH

DRAWING DATE
MARCH 28, 2007

ISSUED TO FACILITATE CONSTRUCTION:
05/15/07

PROJECT FILE NAME:
LONGVIEW APARTMENTS 07.CD

REVISIONS

No.	DESCRIPTION	DATE
1	PLAN CHECK	05/15/07

LICENSED ARCHITECT
MATTHEW THOMPSON
No. 17004
AUGUST 31, 2007
EXPIRATION
STATE OF CALIFORNIA

THE DATA CONTAINED ON THIS SHEET IS THE PROPERTY OF THACHER & THOMPSON ARCHITECTS. IT IS AN INSTRUMENT OF SERVICE AND MAY NOT BE ALTERED, REPRODUCED, OR USED WITHOUT THE CONSENT OF THE ARCHITECT. THE PROPER ELECTRONIC TRANSFER OF DATA SHALL BE THE USER'S REPONSIBILITY WITHOUT LIABILITY TO THE ARCHITECT. UNAUTHORIZED USE IS PROHIBITED.
©2007 THACHER & THOMPSON ARCHITECTS

A2.02